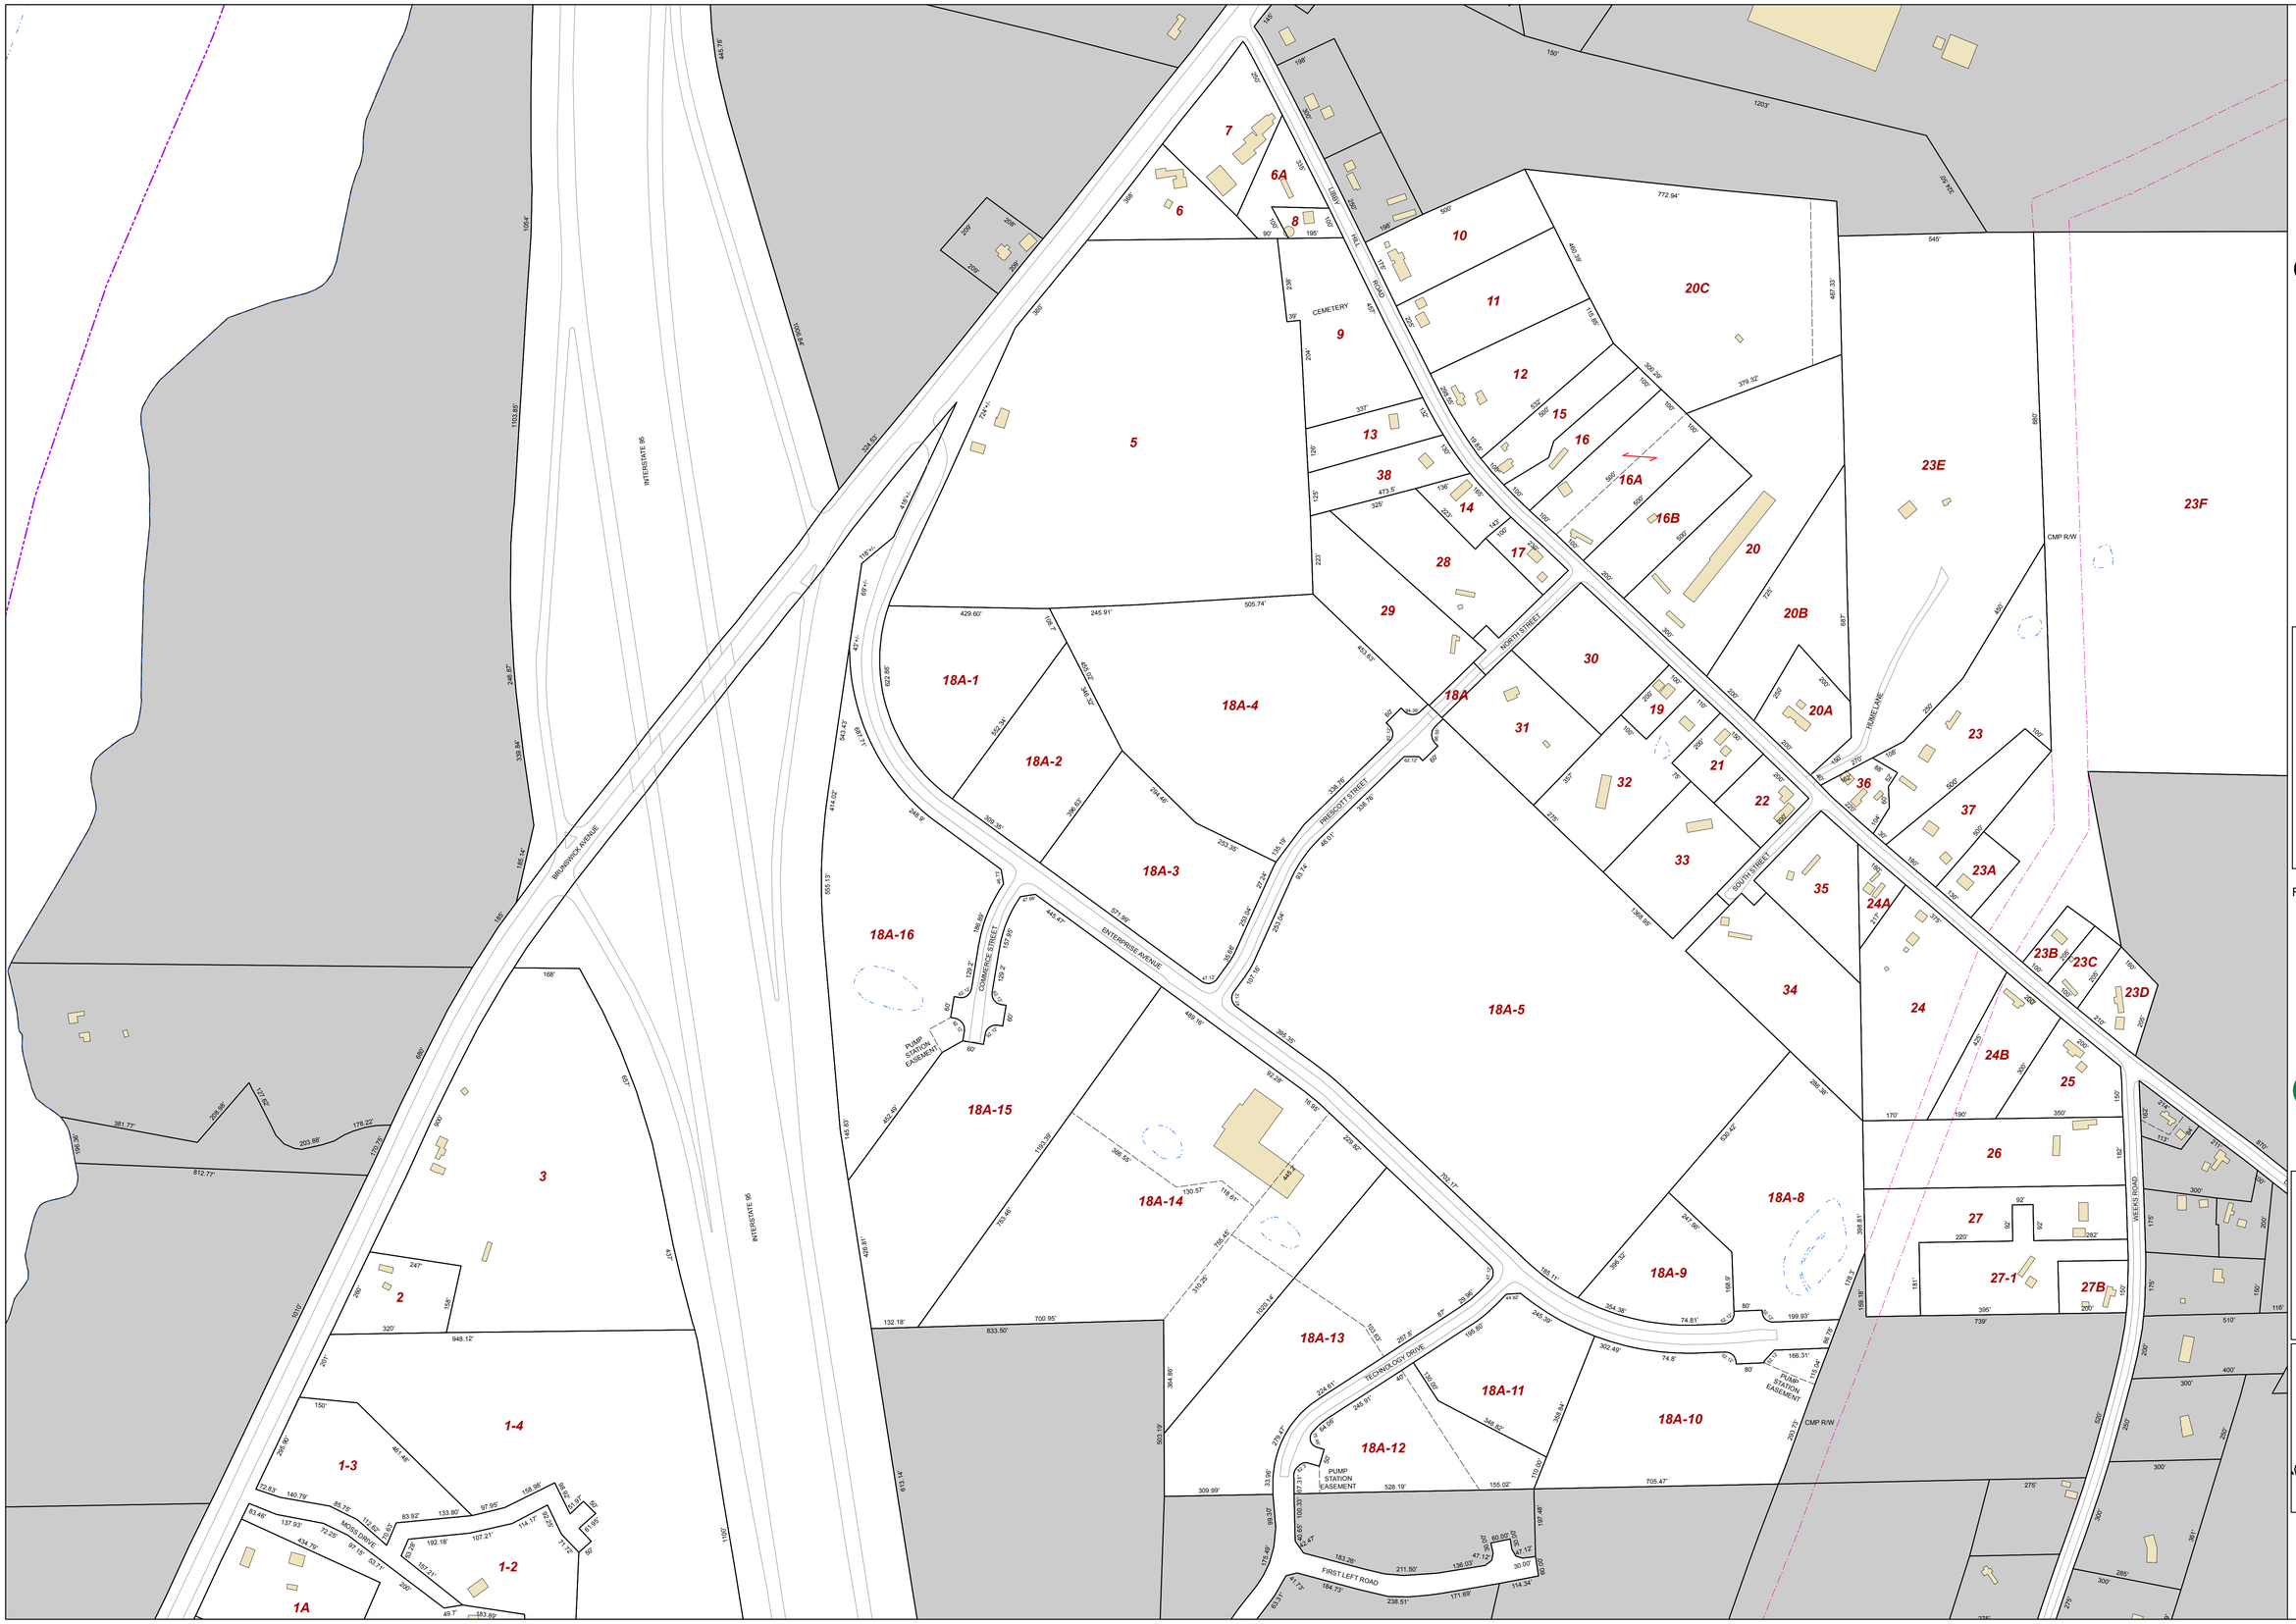
CITY OF
GARDINER
KENNEBEC CO.
MAINE
N
W
E
S
LEGEND
Lot Hook
Private Right of Way
Sub-lot Line
Transmission Line ROW
River, Stream or Pond
Railroad
Road
Town Line
Building
Parcel
For Assessment Purposes. Not to be used for conveyances.
kappa mapping, inc.
Dirigo Spatial Systems, Inc.
0 100 200 400
Feet
Map 7
Printed: 7/15/2011
Effective Date: 4/1/2011
INTERSTATE 95
BRUNSWICK AVENUE
NORTH STREET
PRESCOTT STREET
ENTERPRISE AVENUE
COMMERCE STREET
SOUTH STREET
HOME LANE
WEEKS ROAD
TECHNOLOGY DRIVE
FIRST LEFT ROAD
MOSS DRIVE
CEMETERY
CMP R/W
PUMP STATION EASEMENT
7
6A
6
8
10
11
20C
9
12
15
16
16A
16B
5
13
38
14
23E
23F
28
17
20
20B
29
18A
30
18A-1
18A-4
19
20A
31
18A-2
21
32
36
22
23
37
18A-3
33
35
23A
24A
18A-16
34
23B
23C
23D
24
18A-5
24B
25
18A-15
26
18A-14
18A-8
27
3
18A-9
27-1
27B
2
18A-13
18A-11
18A-10
1-4
1-3
18A-12
1-2
1A